2025 Resurfacing Project
Middleton Township, Wood County, Ohio

The 2025 Resurfacing Project consists of overlaying, unless otherwise noted, the following roads as indicated:

Devil's Hole Road, from N. Dixie Hwy (SR 25) to Dunbridge Road, (Intermediate Course, ODOT Item 441, Type 1 (449), 1.25 inches Min.; Surface Course, ODOT Item 441, Type 1 (448), 1.50 inches Depth)

Milling Areas:

1. 25 ft butt joint at SR 25
2. (2) 25 ft butt joint at Mercer Road
3. (2) 25 ft butt joint at I75 bridge approach
4. (2) 25 ft butt joint at Railroad crossing
5. 25 ft butt joint at Dunbridge Road

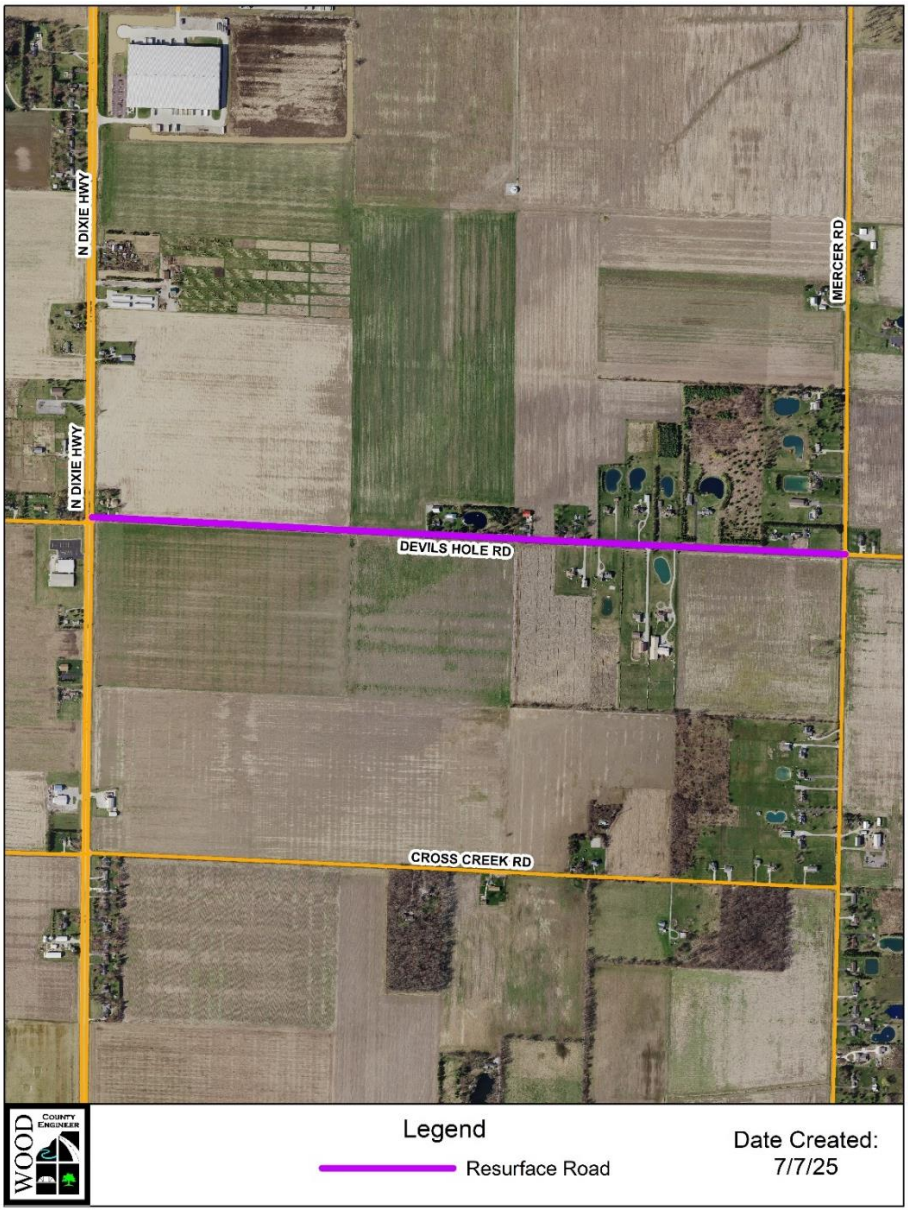

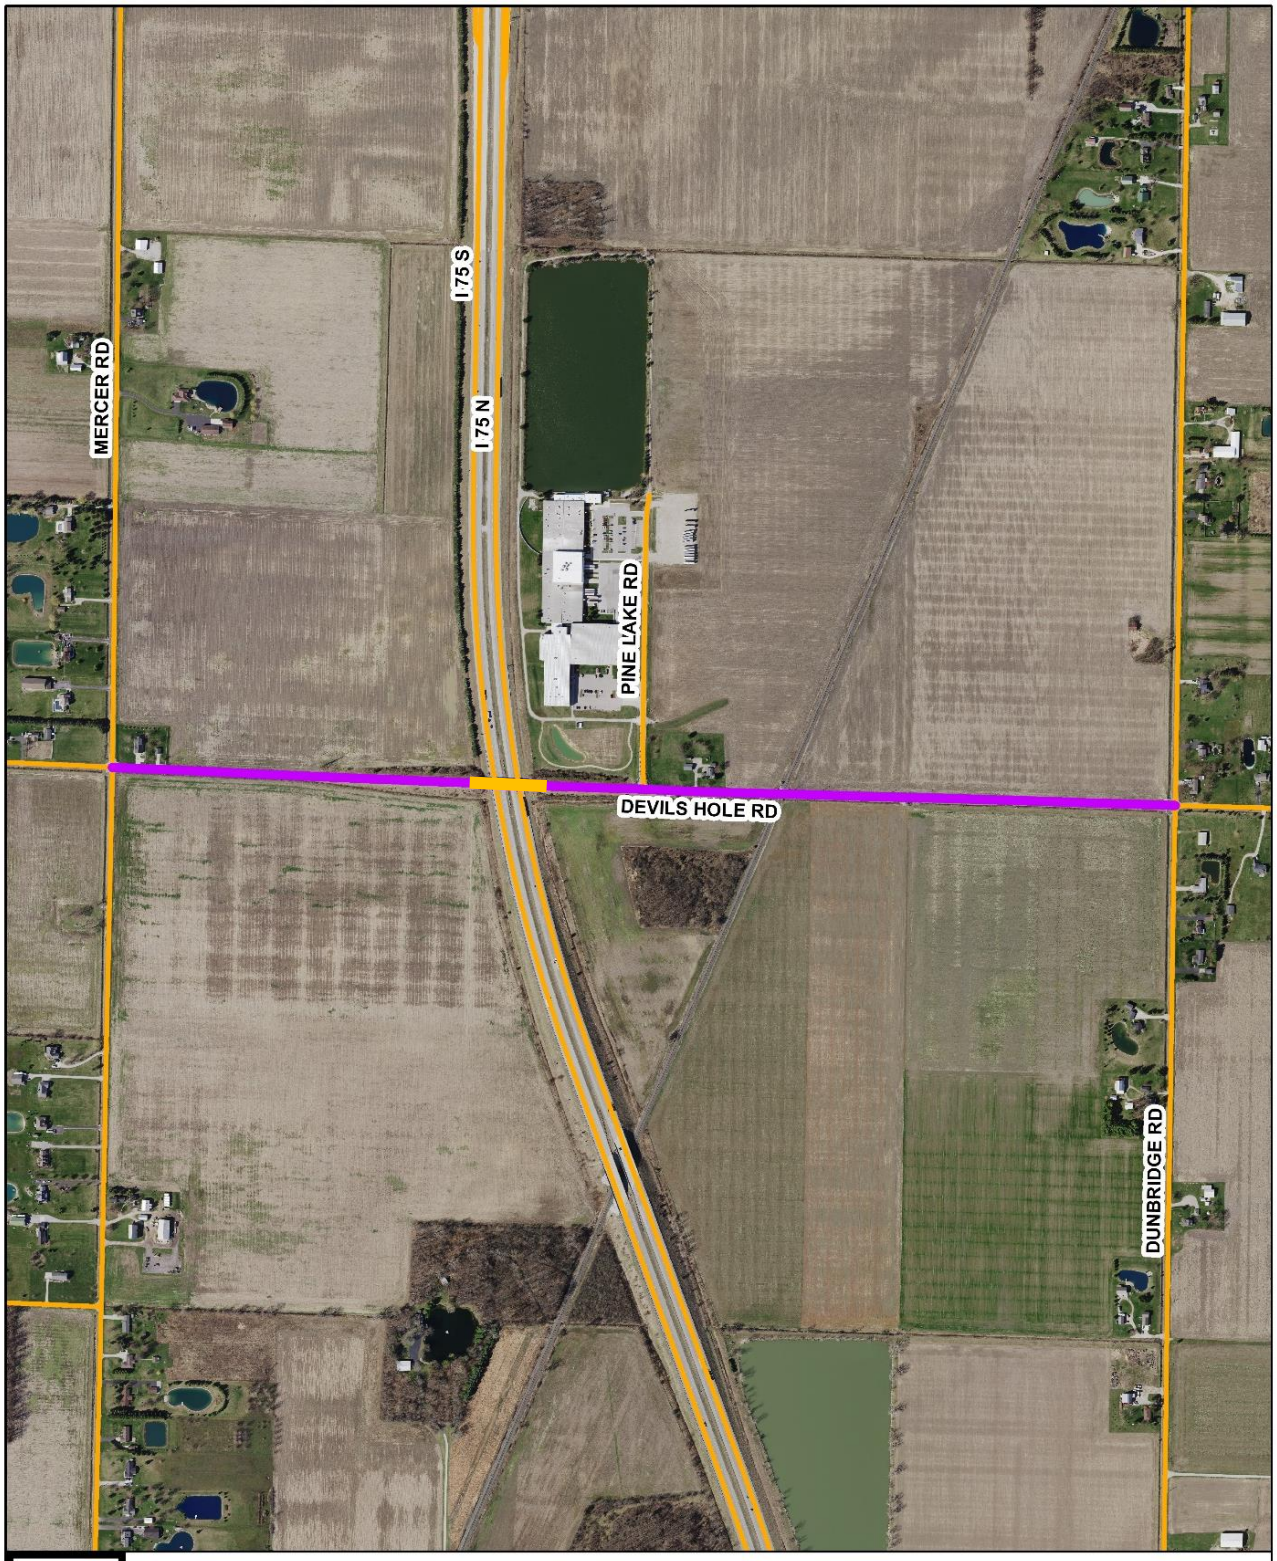

WOOD COUNTY ENGINEER

Legend

Resurface Road

Date Created:
7/7/25

Cross Creek Road, from SR 64 to Hull Prairie Road, consists of milling 1.25 inches of the existing pavement surface and placing 1.50 inches of ODOT Item 441, Asphalt Concrete Surface Course, Type 1, 448, PG64-22

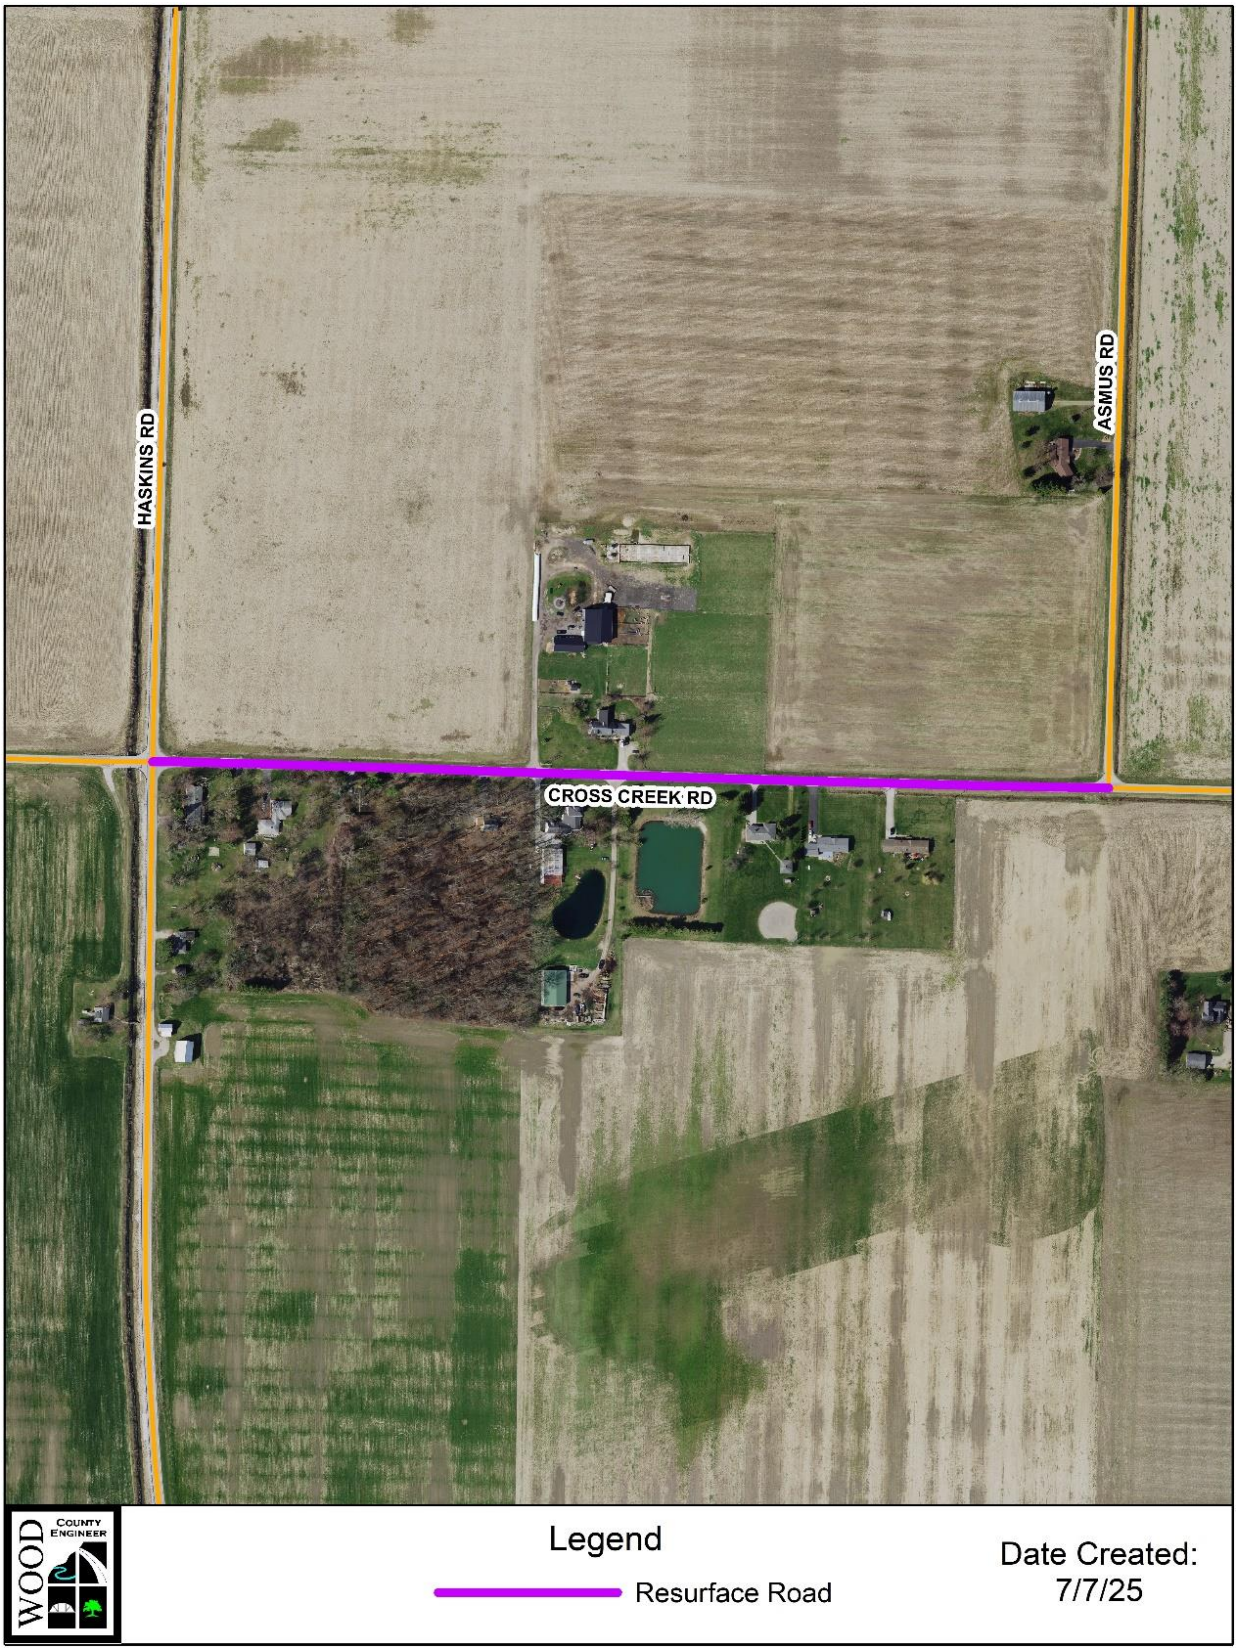

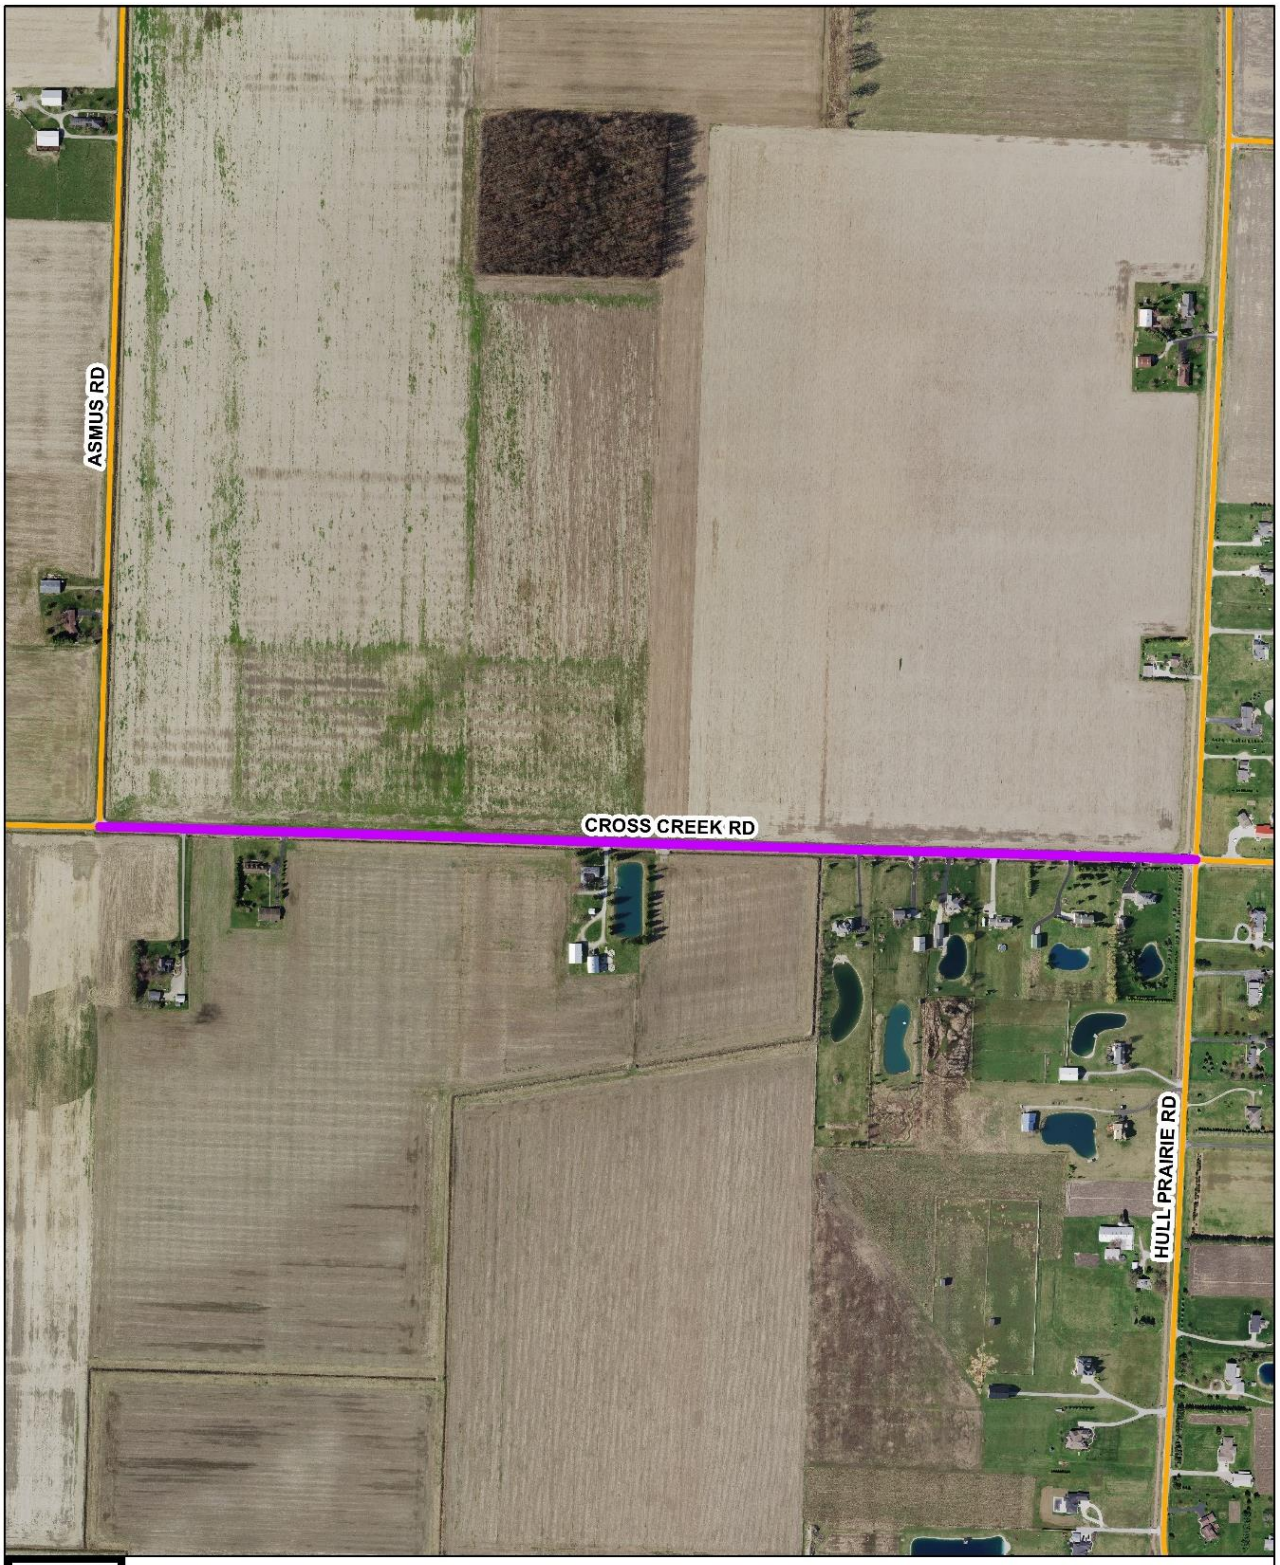

WOOD County Engineer

Legend

Resurface Road

Date Created:
7/7/25

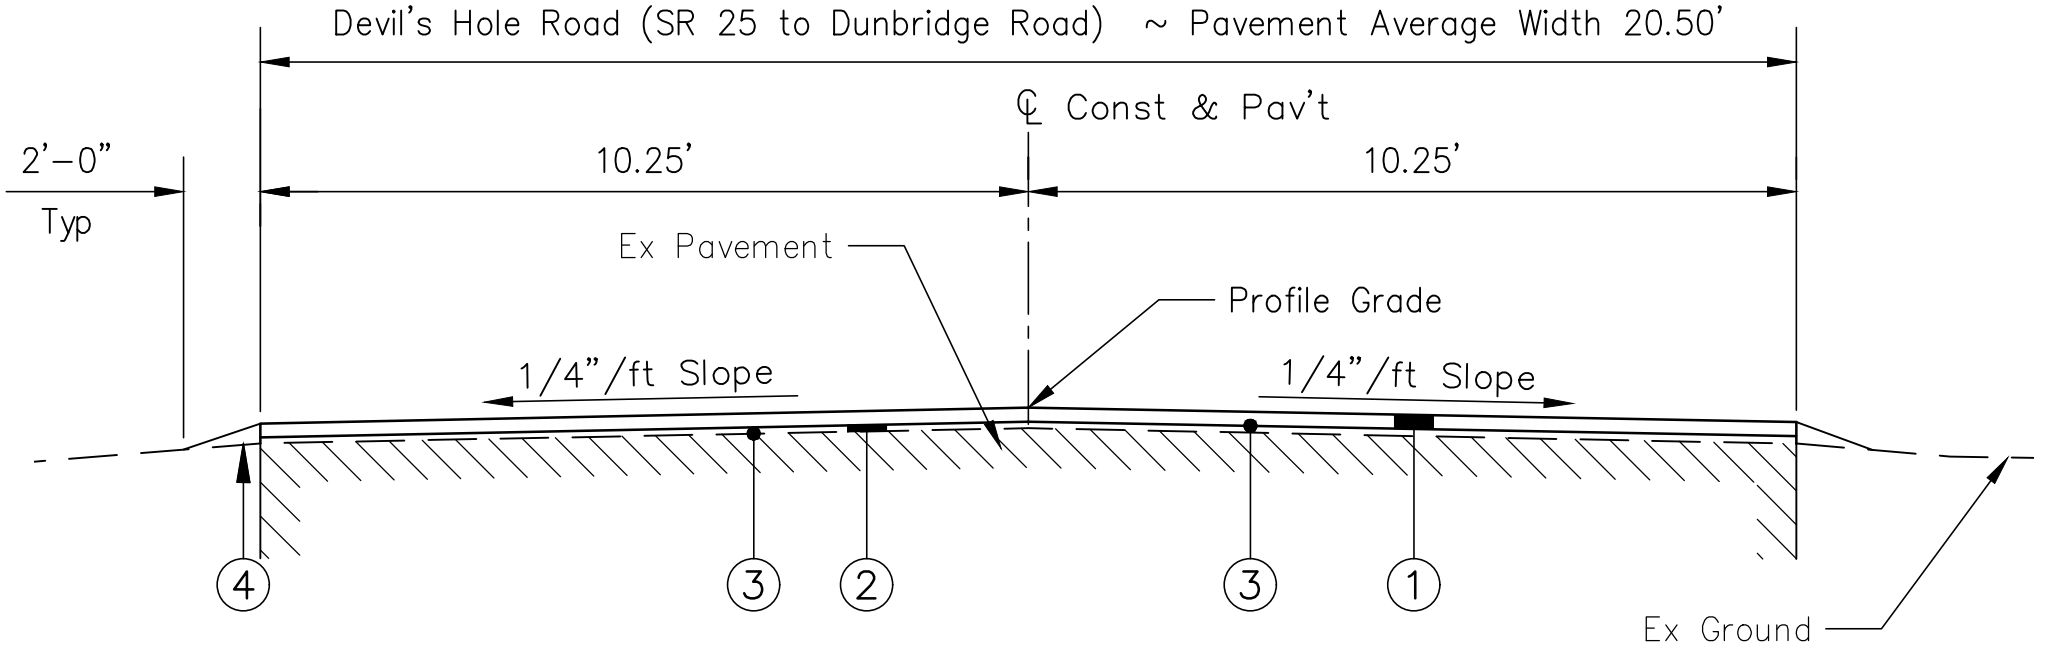

TYPICAL SECTION

Devil's Hole Road = 10,666 LF (2.02 Miles)

LEGEND

(1) Item 441: Asphalt Concrete, Surface Course Type 1, (1.50") (448) PG64-22

(2) Item 441: Asphalt Concrete, Intermediate Course Type 1, (1.25") (449)

(3) Item 407: Non-Tracking Tack Coat

(4) Item 411: 3" (Avg.) Stabilized Crushed Aggregate (2' Wide)

PAVEMENT RESURFACING

Pavement areas designated for resurfacing shall be prepared and treated in accordance with Item 407. Feathered areas shall be placed in accordance with ODOT Std Constr Dwg "BP-3.1".

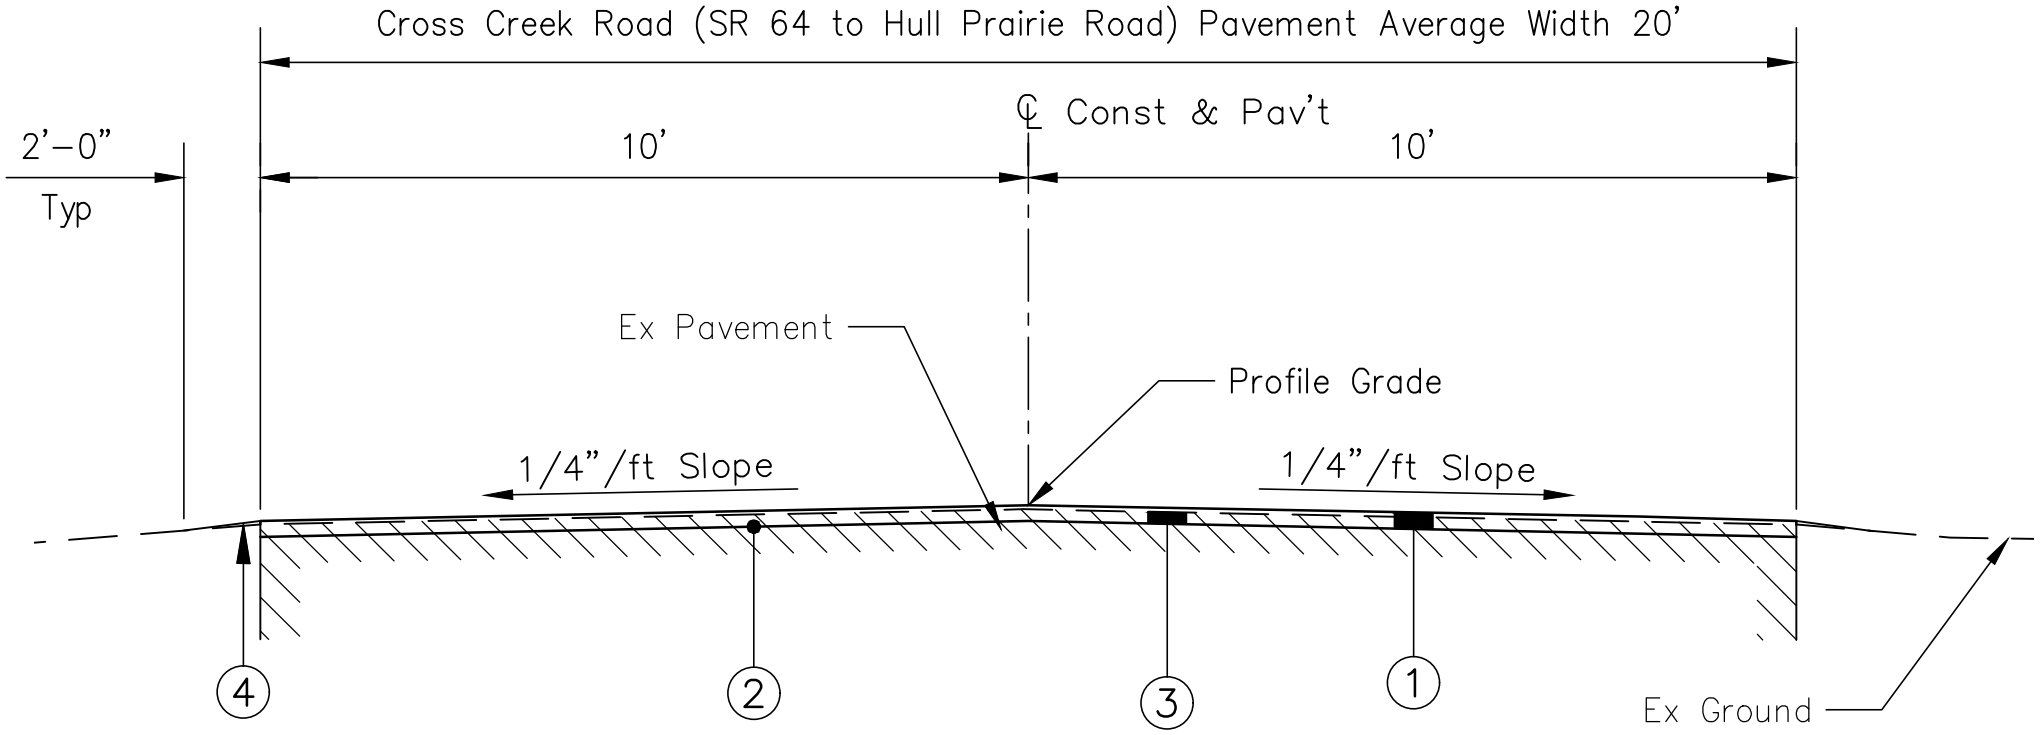

TYPICAL SECTION

Cross Creek Road = 6,125 LF (1.16 Miles)

LEGEND

(1) Item 441: Asphalt Concrete, Surface Course Type-1, (1.50") (448) PG64-22

(2) Item 407: Non-Tracking Tack Coat

(3) Item 254: Pavement Planing (1.25")

(4) Item 411: 3" (Avg.) Stabilized Crushed Aggregate (2' Wide)

PAVEMENT RESURFACING

Pavement areas designated for resurfacing shall be prepared and treated in accordance with Item 407. Feathered areas shall be placed in accordance with ODOT Std Constr Dwg "BP-3.1".